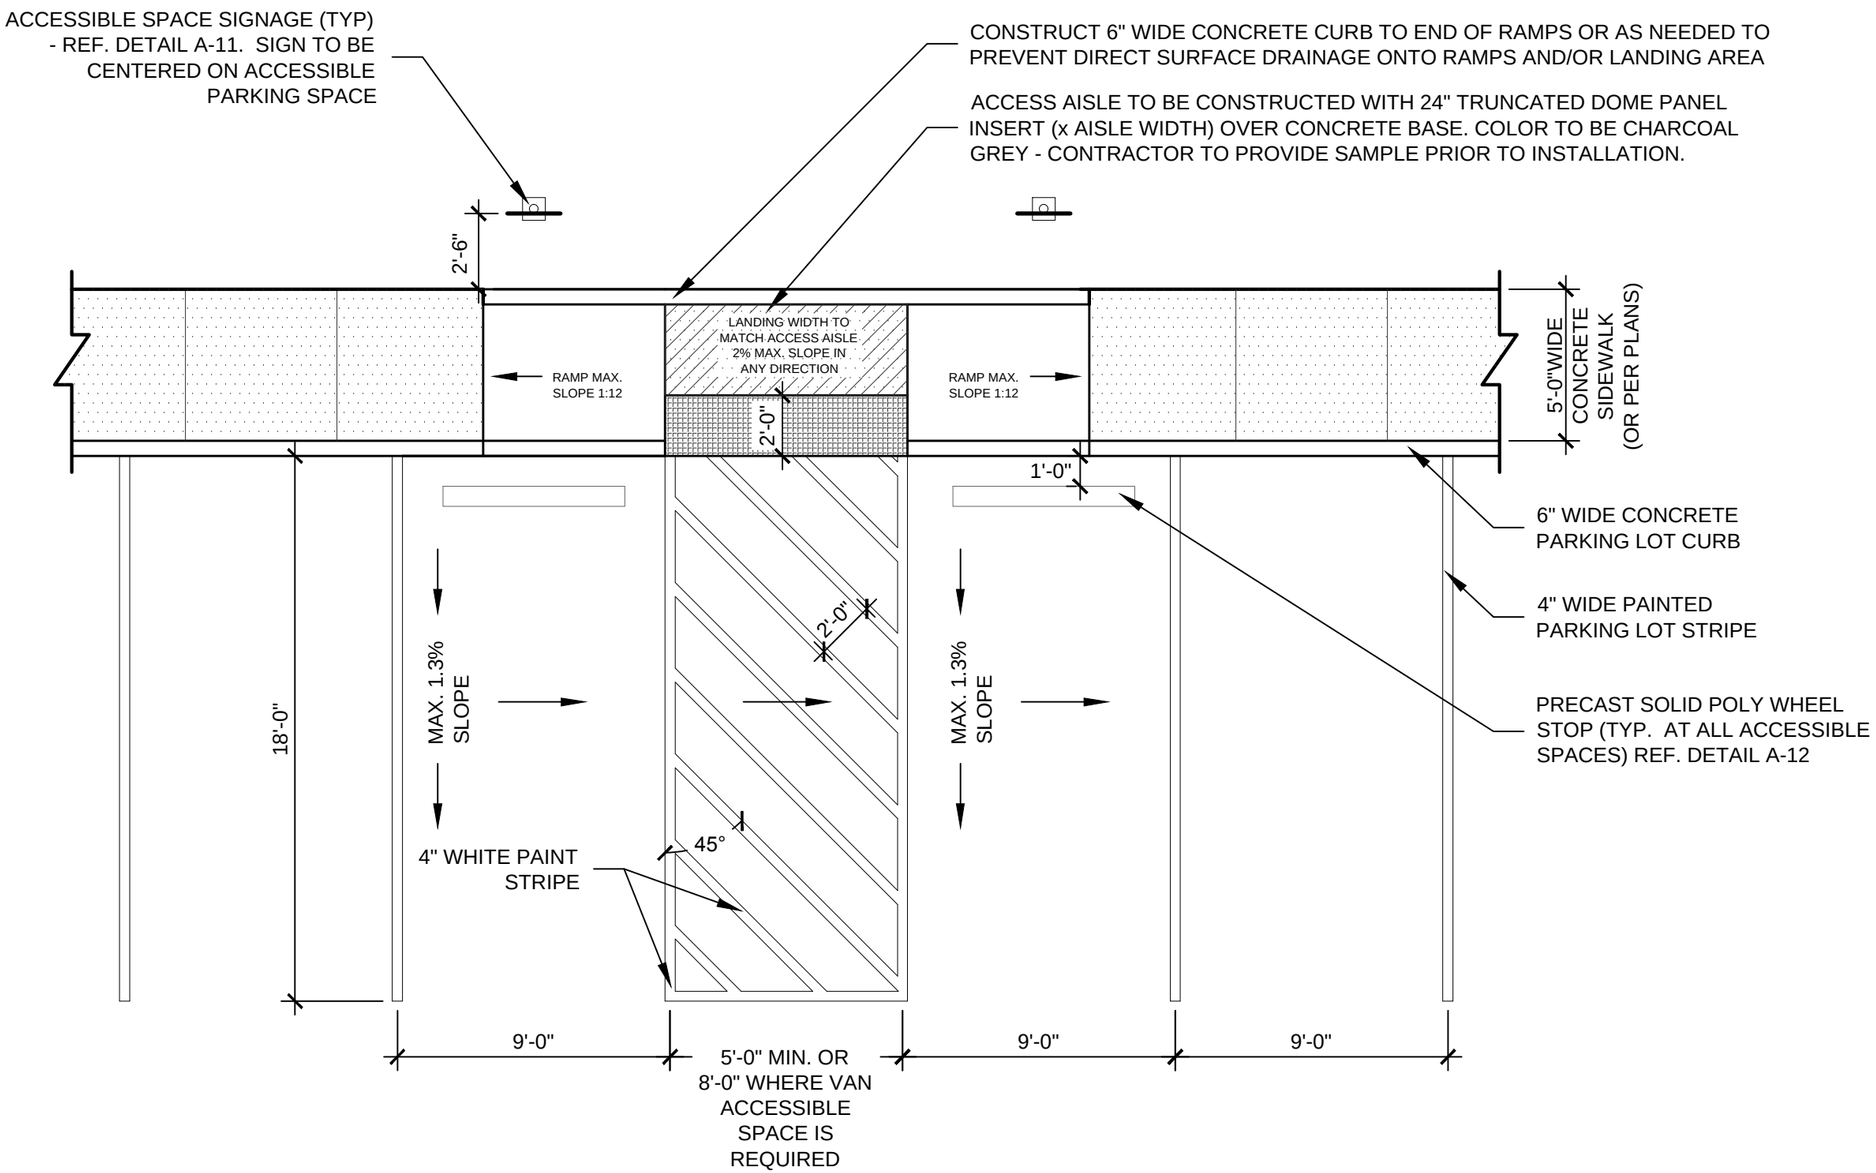

GENERAL NOTES:

1. MAXIMUM GRADE IN ANY DIRECTION FOR BARRIER FREE ACCESSIBLE SPACES TO BE 2%.
2. MAXIMUM LONGITUDINAL GRADE FOR ACCESSIBLE PATHS SHALL NOT EXCEED 5% WITH A MAXIMUM CROSS SLOPE OF 2%.

A / 8

ACCESSIBLE PARKING AREA STRIPING AND PARALLEL RAMP DETAIL - ABUTTING SIDEWALK

SCALE : 1"= 5'-0"

Department of Park and Recreation

City of Dallas Texas

scale:
dsnd:
drawn:
approved:

Standard Construction Details
for
City of Dallas
Park and Recreation Department

Typical Construction Details
PAVEMENT & PARKING DETAILS
ACCESSIBLE PARKING AREA STRIPING AND PARALLEL RAMP DETAIL
(ABUTTING SIDEWALK)

issue date

revisions

DETAIL A-8