NOTE:
BLEACHER SHALL COMPLY W/ UBC TABLE 23B CATEGORY E.
BLEACHER MANUFACTURER'S SHOP DRAWINGS SHALL BE
SEALED BY A STRUCTURAL ENGINEER W/ TEXAS REGISTRATION.

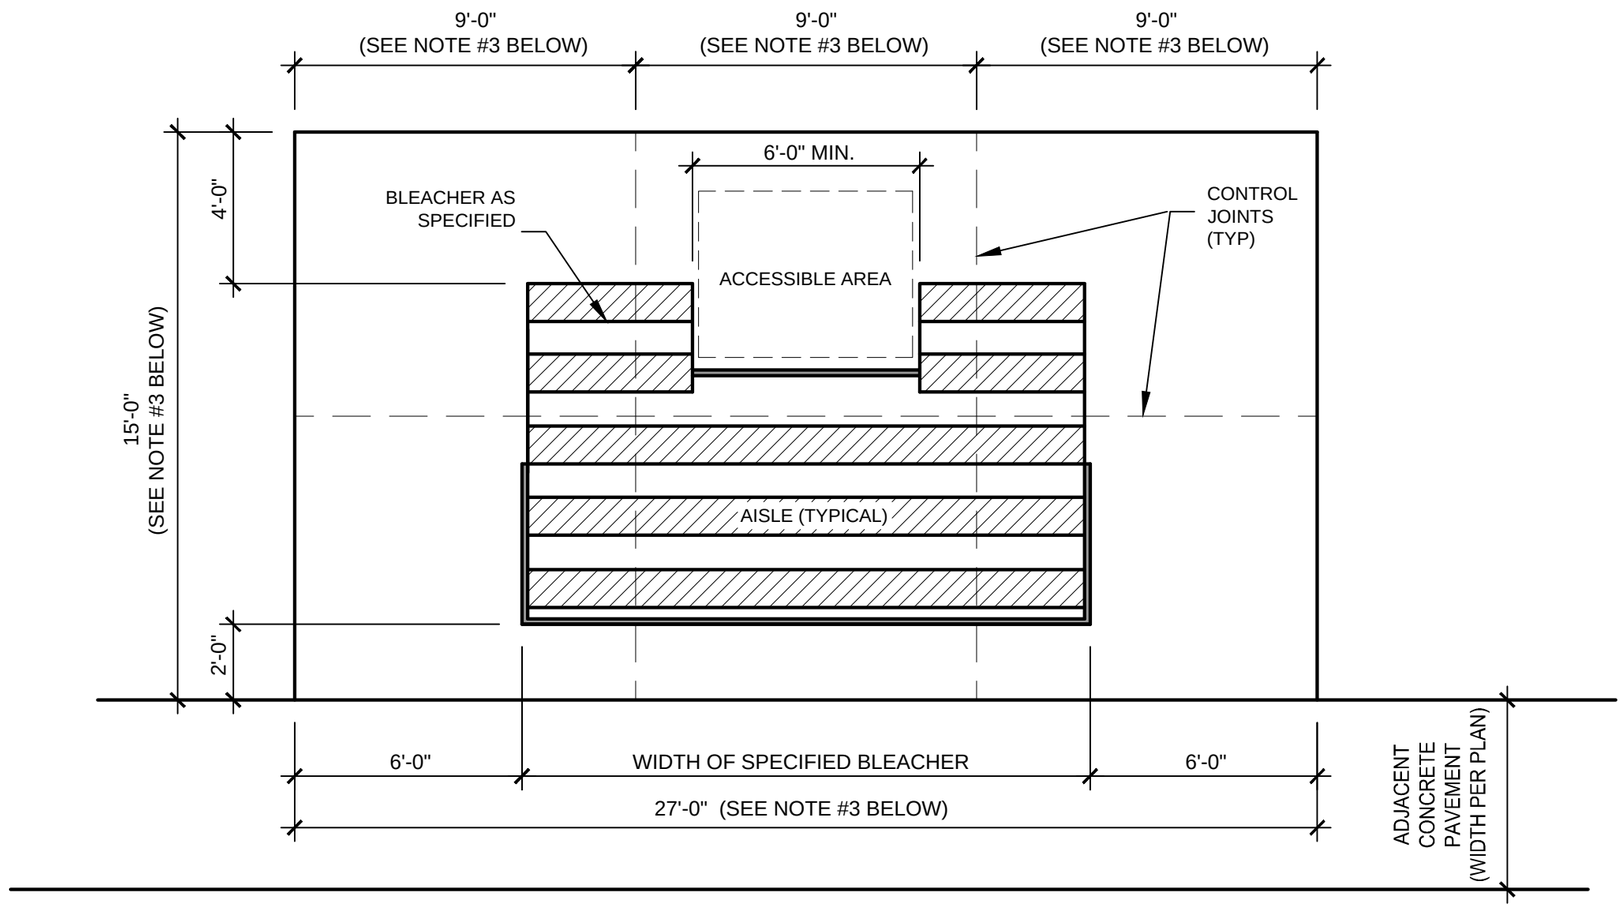

GENERAL NOTES:

1. CONCRETE PAD TO BE 5" THICK 300 PSI CONCRETE WITH #3 BARS AT 18" O.C.E.W.
2. BLEACHER PAD AND ADJACENT ACCESSIBLE AREA TO HAVE A CROSS SLOPE NOT TO EXCEED 2% IN ANY DIRECTION.
3. LAYOUT DEPICTED ASSUMES A 9' x 15' BLEACHER FOOTPRINT. IN THE EVENT A DIFFERENT BLEACHER SIZE IS SPECIFIED, THE OVERALL PAD DIMENSION SHALL BE ADJUSTED ACCORDINGLY.
4. ALL DIMENSIONS BETWEEN BLEACHER AND EDGE OF PAD ARE MINIMUM CLEARANCES. REFERENCE PLAN FOR SPECIFIC DIMENSIONS.

B / 6 BLEACHER PAD LAYOUT PLAN

SCALE : 1/4" = 1'-0"

Department of Park and Recreation

City of Dallas
Texas

scale:
dsnd:
drawn:
approved:

Standard Construction Details
for
City of Dallas
Park and Recreation Department

Typical Construction Details
SITE FURNISHINGS DETAILS

BLEACHER PAD LAYOUT PLAN

issue date

revisions

DETAIL B-6