NOTE:
ALL DIMENSIONS ARE TO OUTER PERIMETER EDGE OF CONCRETE.

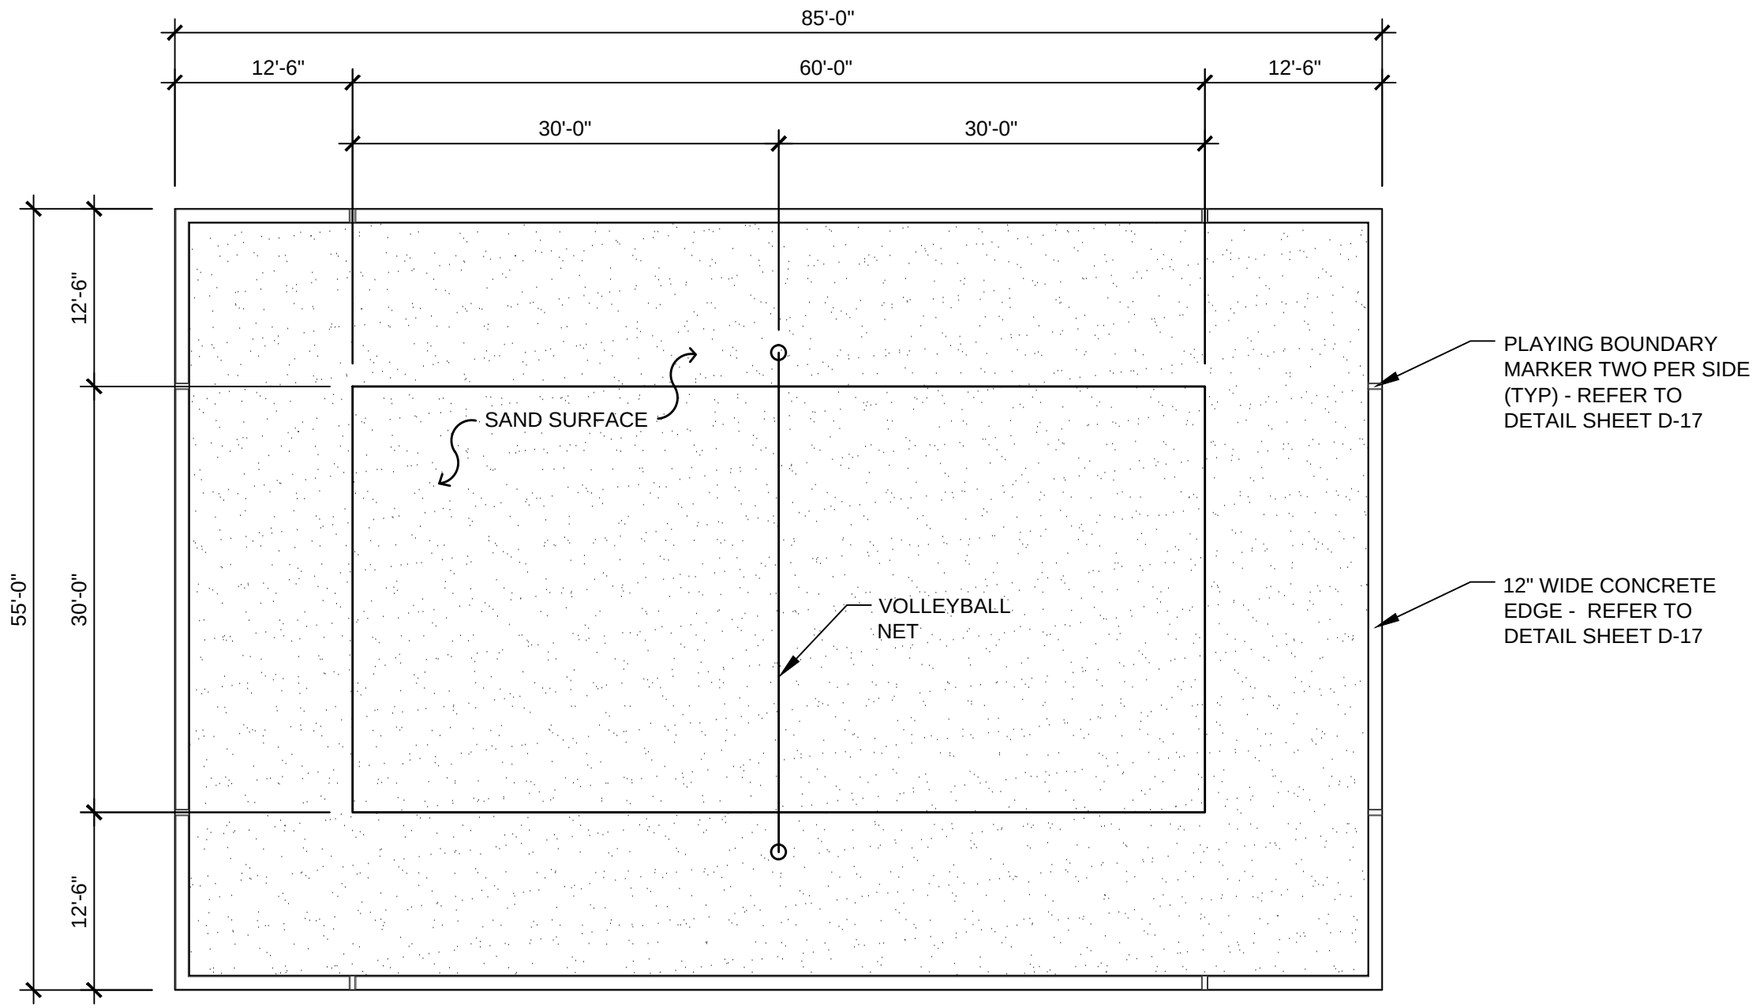

D
16

SAND VOLLEYBALL COURT LAYOUT PLAN

SCALE: 3/32"= 1'-0"

Department of Park and Recreation

City of Dallas
Texas

scale:
dsnd:
drawn:
approved:

Standard Construction Details
for
City of Dallas
Park and Recreation Department

Typical Construction Details
ATHLETIC FIELD DETAILS

SAND VOLLEYBALL COURT LAYOUT PLAN

issue date

revisions

DETAIL D-16