ORBITER PARK | ANALYSIS

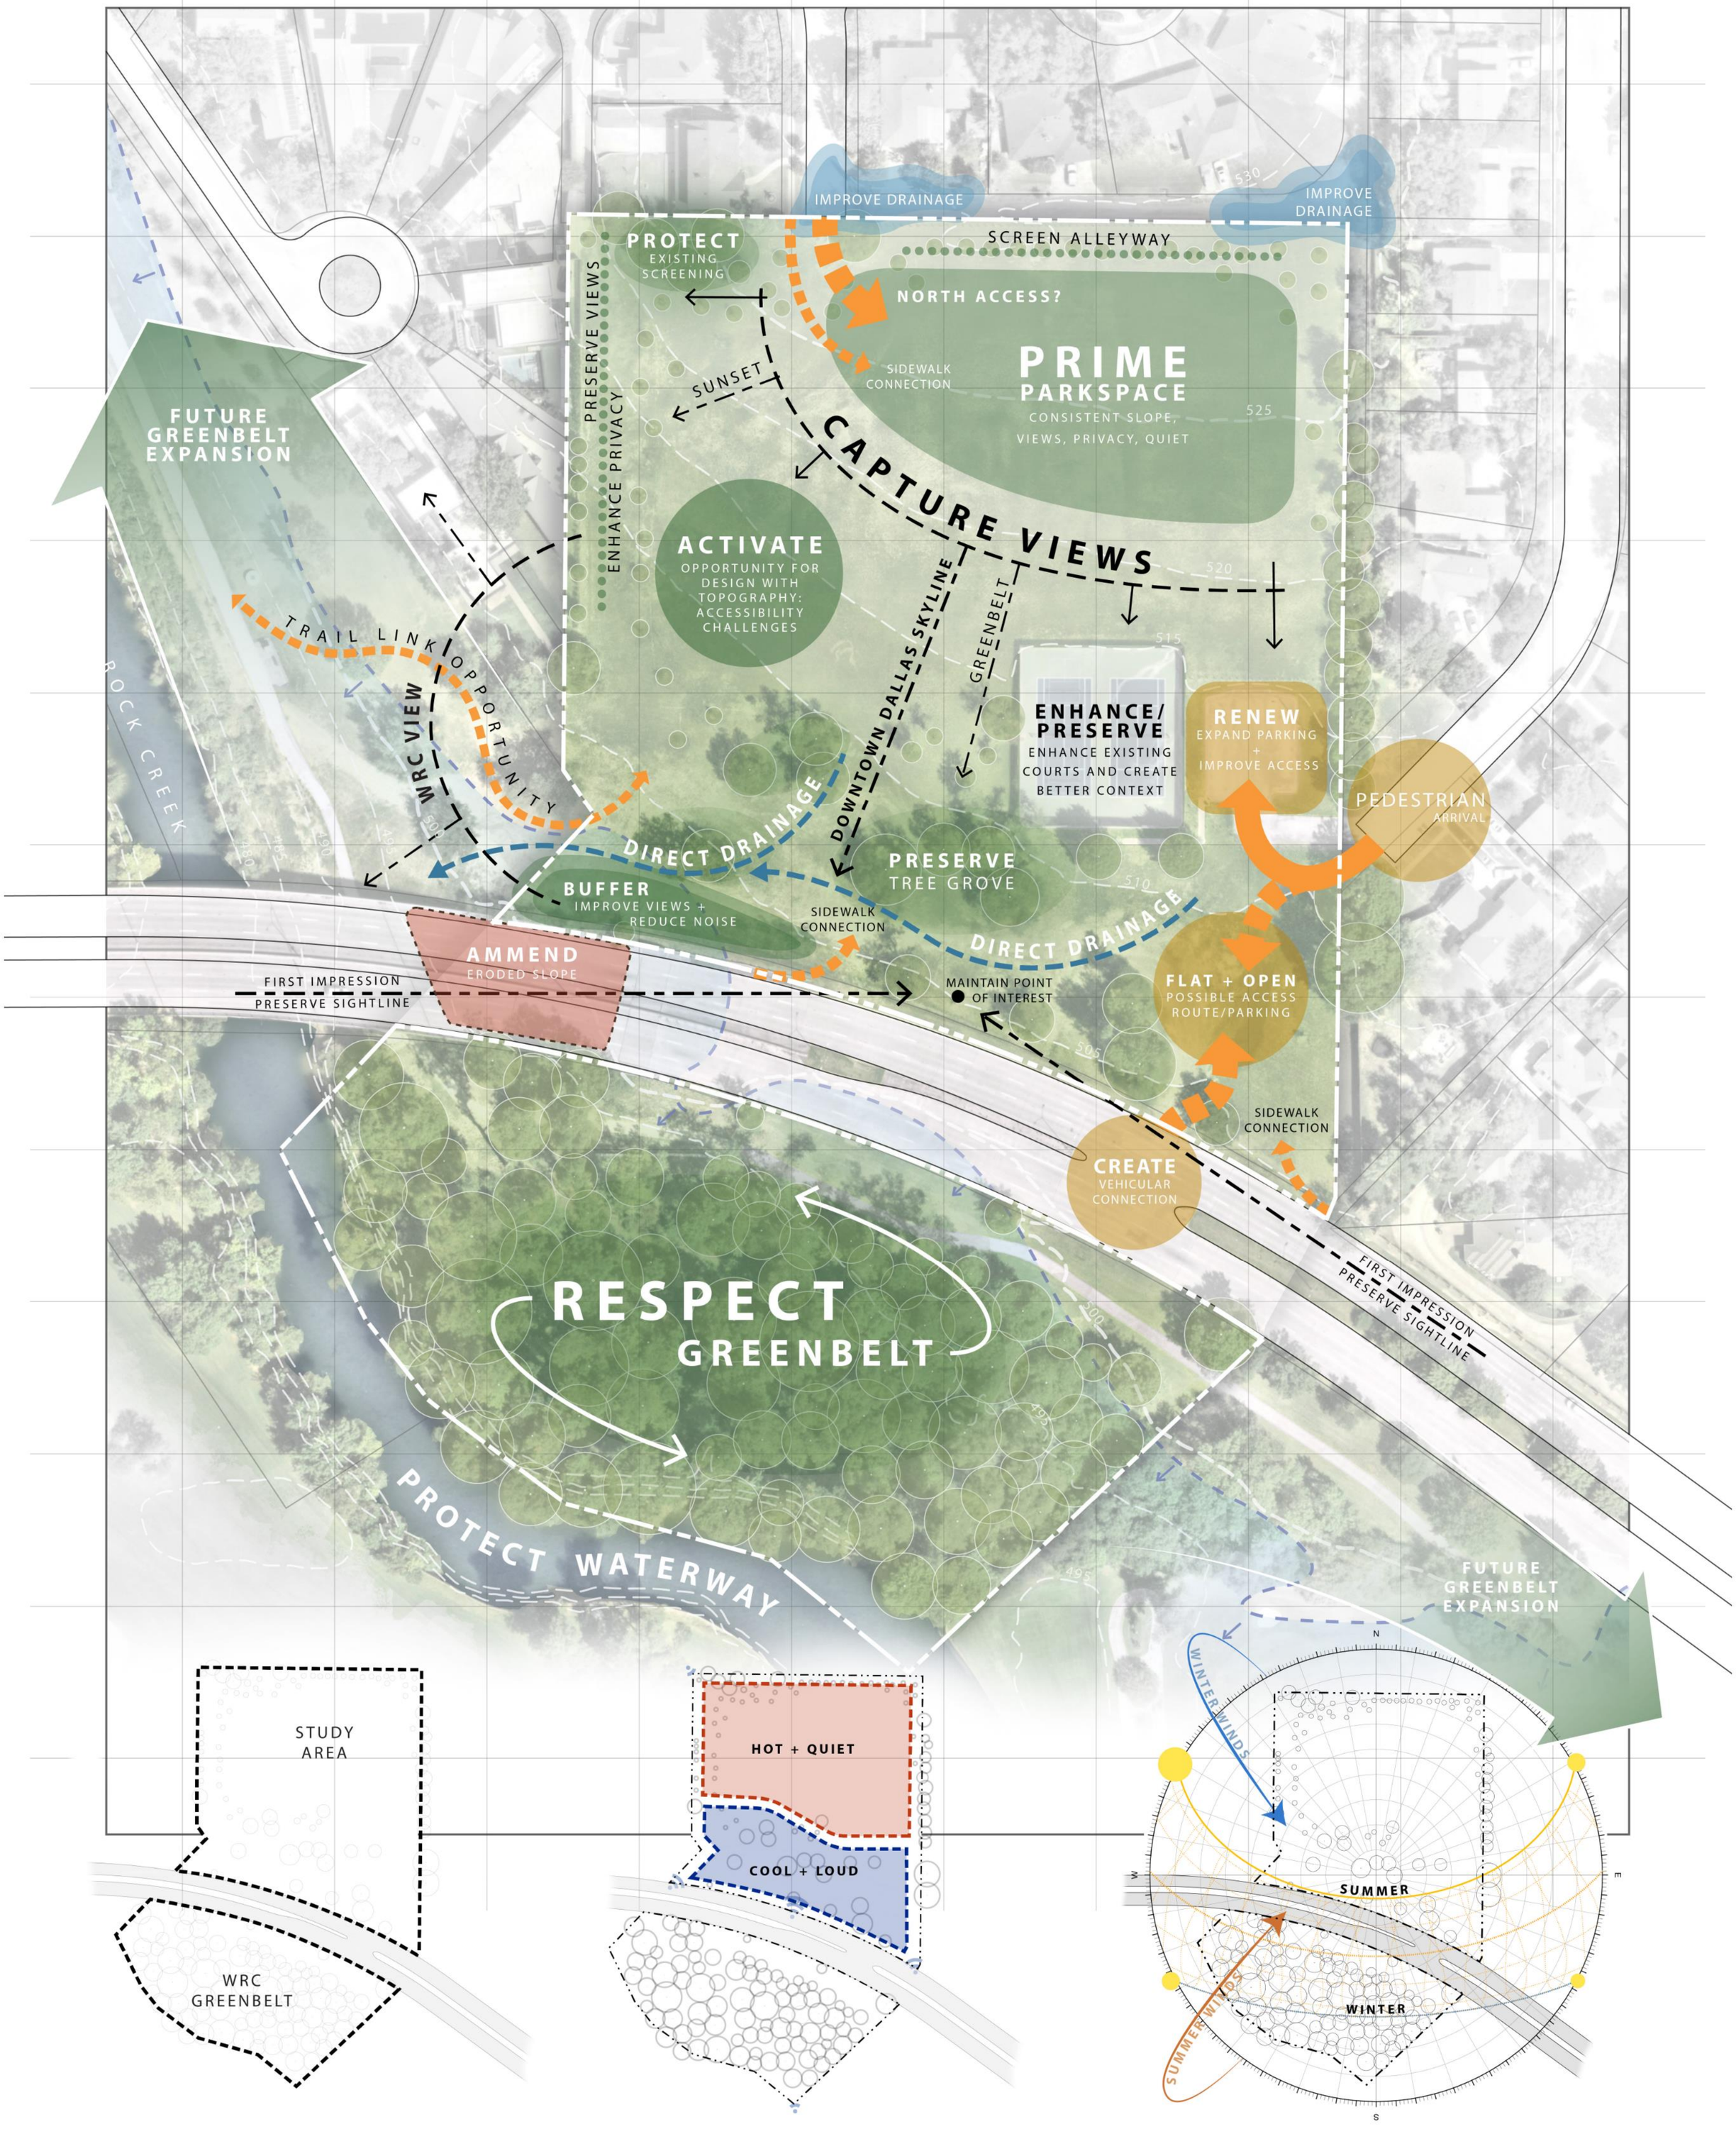

STUDY **COMFORTABILITY** **SUN + WIND**

Dallas Park & Recreation
Bringing Communities Together

LJA

Prepared by:
LJA | PLANNING LANDSCAPE ARCHITECTURE
2150 South Central Expressway | Suite 300
McKinney, Texas 75070

NORTH

0′ 50′ 100′

SCALE: 1″=50′-0″ @ 24X36